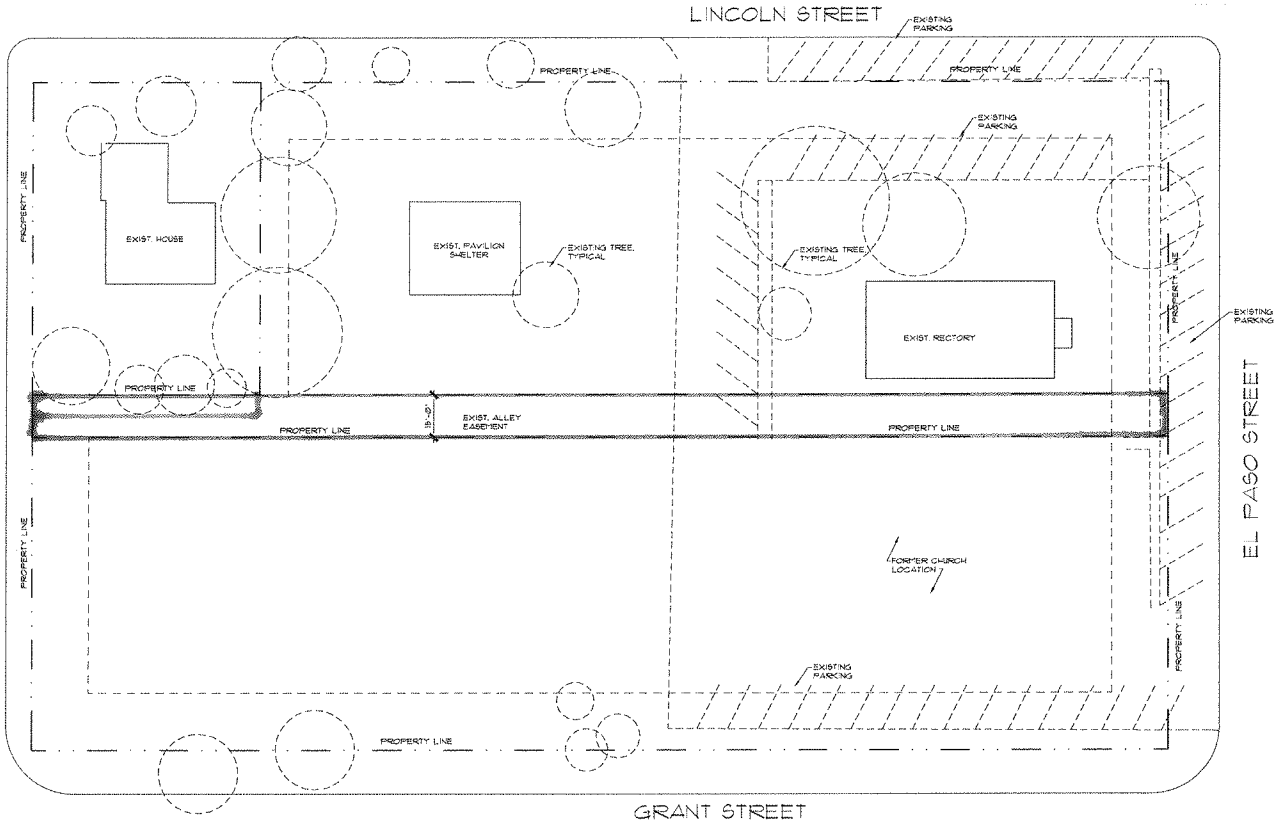

1 A1.1 EXISTING SITE PLAN
SCALE: 1" = 20'-0"

ML ARCHITECT & ASSOCIATES
607 E. 6th Ave #101
Post Falls, Idaho 83854
PH: (208) 773 - 9864
mark@ml-architect.com

PRELIMINARY

PROJECT NUMBER: 16-42
DATE: 06-27-16
DRAWN: MJL/RRW
REVISIONS:

NEW BUILDING FOR
ST. ANN'S CHURCH
9712 EL PASO STREET
BONNERS FERRY, IDAHO

EXISTING SITE PLAN

A1.1

© COPYRIGHT 2016 ML ARCHITECT & ASSOCIATES